


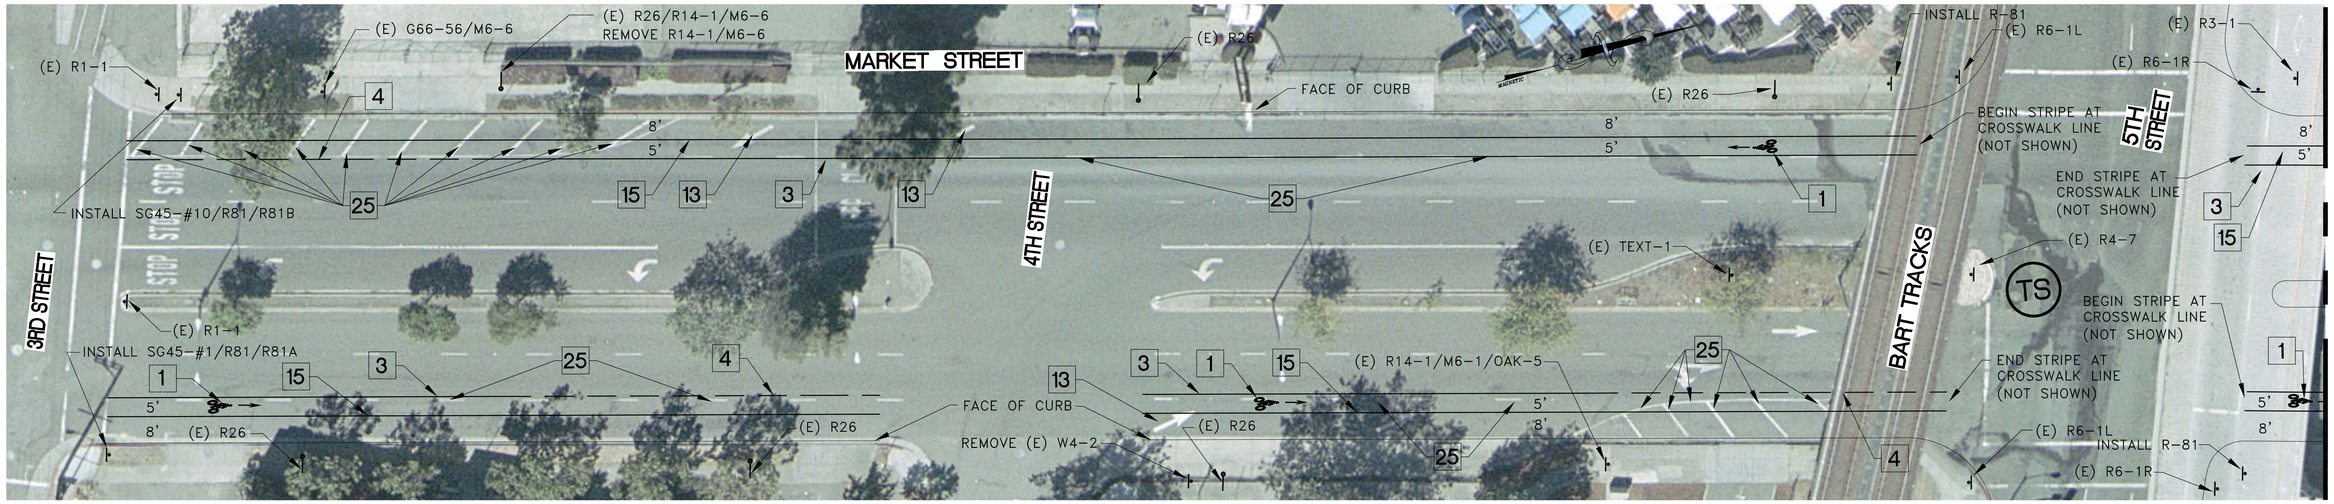


CONSTRUCTION NOTES:

1. INSTALL CALTRANS BIKE LANE SYMBOL WITH BIKE LANE ARROW 30' BEYOND START OF BLOCK UNLESS OTHERWISE NOTED
2. INSTALL TWO-WAY LEFT TURN LANE (CALTRANS DETAIL 31)
3. INSTALL 6" WHITE BIKE LANE LINE (CALTRANS DETAIL 39)
4. INSTALL 6" WHITE SKIP STRIPE BIKE LANE (CALTRANS DETAIL 39A), 100' UNLESS SPECIFIED
5. INSTALL DOUBLE YELLOW LINE (CALTRANS DETAIL 21)
6. INSTALL LANE LINE (CALTRANS DETAIL 9)
7. INSTALL CHANNELIZING LANE LINE (CALTRANS DETAIL 38A)
8. INSTALL TYPE IV (L) ARROW
9. INSTALL TYPE VI ARROW
10. INSTALL 12" WHITE STOP LIMIT LINE, MINIMUM 4' FROM CROSSWALK
11. INSTALL 12" YELLOW CROSSWALK LINE
12. INSTALL 12" WHITE CROSSWALK LINE
13. REMOVE EXISTING MARKINGS
14. REPAINT EXISTING CROSSWALK
15. INSTALL RIGHT EDGELINE (CALTRANS DETAIL 27B)
16. INSTALL TYPE III (B) ARROW
17. INSTALL TYPE III (L) ARROW
18. INSTALL INSTALL 4" WHITE LANE LINE EXTENSION (CALTRANS DETAIL 40)
19. INSTALL BICYCLE DETECTION MARKING
20. INSTALL YELLOW "CONTINENTAL" CROSSWALK MARKINGS
21. INSTALL "SLOW SCHOOL XING" MARKINGS
22. INSTALL "STOP" LEGEND
23. INSTALL 60' BAY TAPER
24. INSTALL LEFT EDGELINE (CALTRANS DETAIL 24)
25. REMOVE EXISTING STRIPING ONLY WITHIN BIKE LANE
26. INSTALL 4" WHITE SKIP STRIPING, 100' UNLESS SPECIFIED
27. STRIPE BIKE LANE (CALTRANS DETAIL 39A)
28. INSTALL TYPE VII (R) ARROW
29. INSTALL TYPE VII (L) ARROW
33. INSTALL 4" WHITE LINE
34. INSTALL "AHEAD" MARKING
35. INSTALL IV (R) ARROW (A24A)
36. INSTALL 12" YELLOW STRIPING EVERY 4' WITHIN PAINTED MEDIAN

GENERAL NOTES:

1. ALL WORK SHALL CONFORM TO THE STATE OF CALIFORNIA (JULY 2002) AND CITY OF OAKLAND STANDARD PLANS AND SPECIFICATIONS.
2. ALL REMOVED SIGNS SHALL BE SALVAGED. ALL SALVAGED EQUIPMENT SHALL BE DELIVERED TO THE MUNICIPAL SERVICE CENTER AT 7701 EDGEWATER DRIVE. CONTACT THE ELECTRICAL CONSTRUCTION & MAINTENANCE PLANNER AT (510) 615-5438 AT LEAST 48 HOURS PRIOR TO DELIVERY.
3. POSITION OF SIGNS SHALL BE MARKED, VERIFIED AND APPROVED BY THE ENGINEER. CONTACT PETER CHUN (510) 238-3466 TO LOCATE SIGNS. A MINIMUM OF 48 HOUR NOTICE IS REQUIRED.
4. REFER TO CALTRANS STANDARD PLANS (1992) A24A-A24D FOR PAVEMENT MARKING DETAILS AND DIMENSIONS

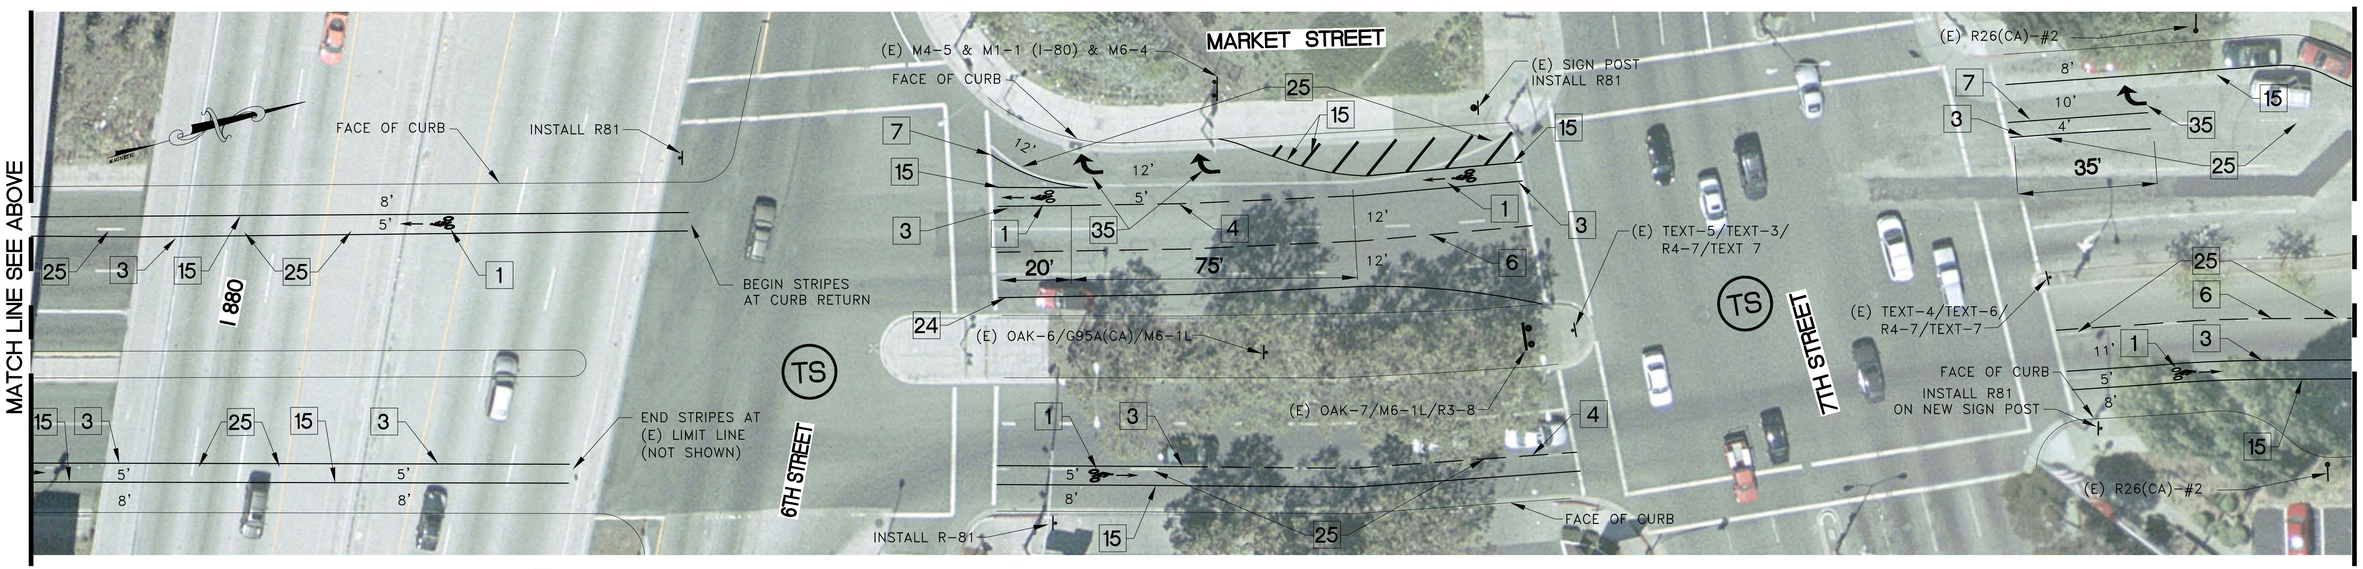Korve Engineering
155 GRAND AVENUE, SUITE 400
OAKLAND, CALIFORNIA 94612
(510) 763-2929

REGISTERED PROFESSIONAL ENGINEER WILLIAM LEE BURTON No. C053977 Exp. 12/31/06 CIVIL STATE OF CALIFORNIA

CITY OF OAKLAND
DESIGN AND CONSTRUCTION SERVICES DEPARTMENT
250 FRANK OGAWA PLAZA, SUITE 4314 * OAKLAND CA, 94612
(510) 238-3437 * FAX (510) 238-7227

PROJECT NO. G282310

REGISTERED PROFESSIONAL ENGINEER WLADIMIR WLASSOWSKY No. C40013 Exp. 12-31-07 CIVIL STATE OF CALIFORNIA
SUPERVISING TRANSPORTATION ENGINEER

| CIVIL ENGINEER | |
|---|---|
| RCE NO. C53977 EXP. 12/06 | |
| CHECKED BY | JJC |
| DESIGNED BY | BB |
| DRAWN BY | LF |

| No. | DATE | BY | REFERENCE |
|---|---|---|---|
| | | | |

# MARKET STREET BIKE LANE SIGNING AND STRIPING PLAN

3rd Street to MacArthur Boulevard

SCALE: HOR. 1"=20' VERT. 1"=20'
DATE: 5/31/06

SHEET NO. 4 OF 22