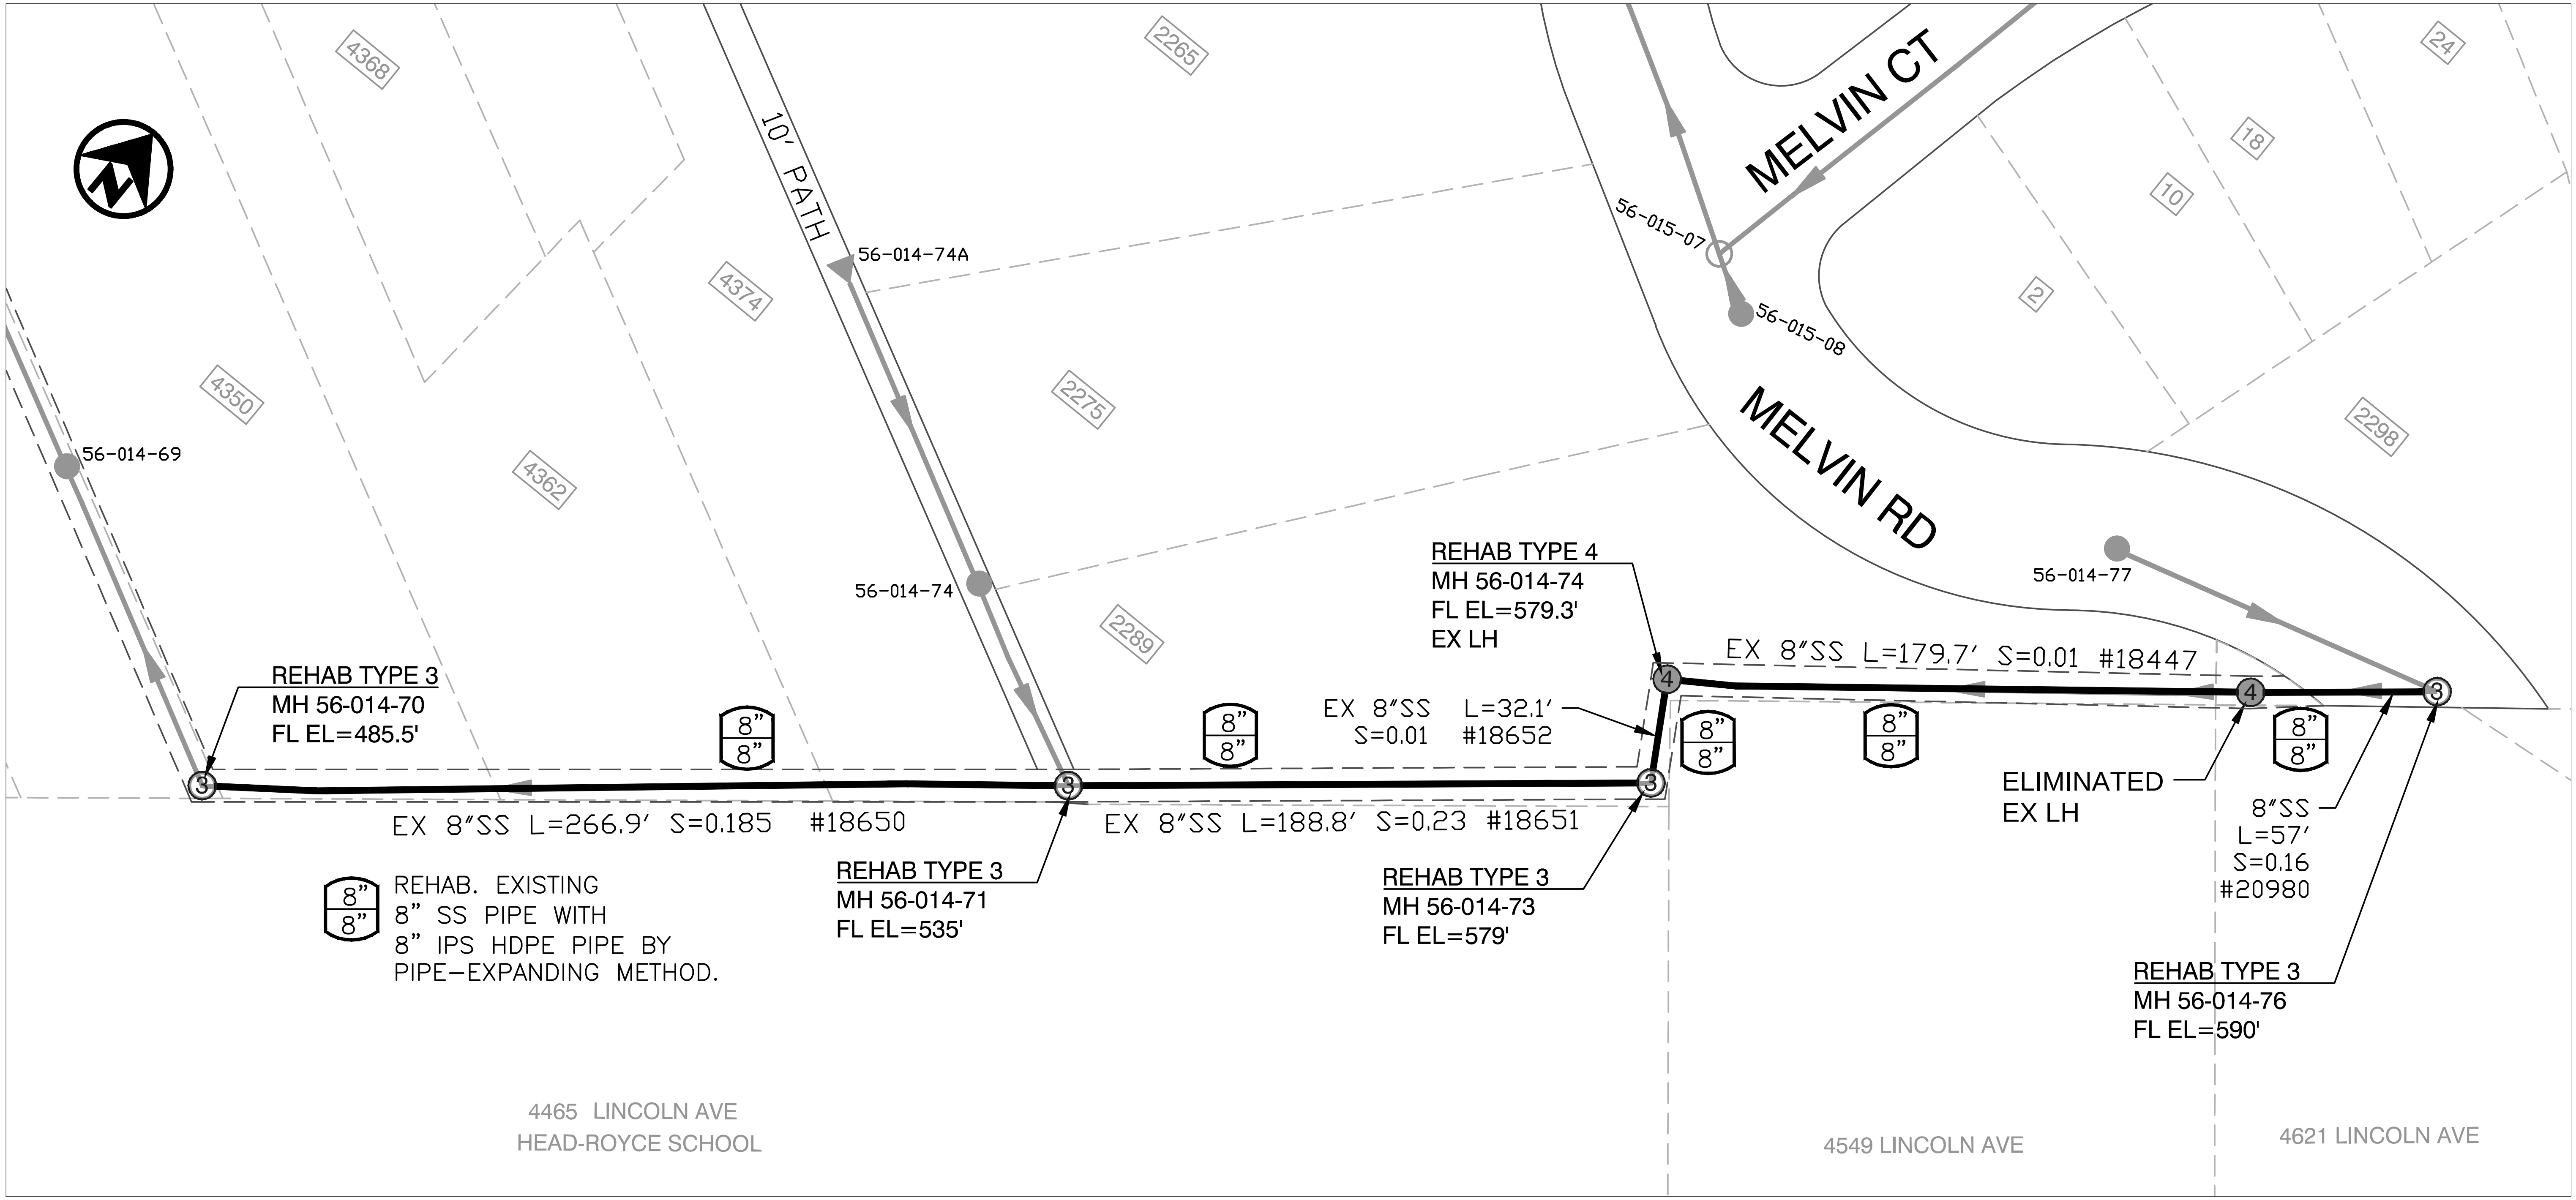

JIMMY MACH
No. C65952
Exp. 06/30/2018
CIVIL

SUPERVISING_CIVIL_ENGINEER

SS #224, 227
2289 MELVIN RD

ON - CALL SANITARY SEWERS
EMERGENCY PROJECTS FY 2016-17

CITY OF OAKLAND
DEPARTMENT OF ENGINEERING AND CONSTRUCTION SERVICES
250 FRANK OGAWA PLAZA, SUITE 4314 * OAKLAND, CA 94612
(510) 238-3437 * FAX (510) 238-7227

PROJECT NO. C455640

CIVIL_ENGINEER
RCE NO. C51818 EXP. 06/30/18
CHECKED BY GUNAWAN SANTOSO
DESIGNED BY SUSAN WANG
DRAWN BY SUSAN WANG

No.	DATE	BY	REFERENCE

CONSTRUCTION PLAN

SCALE:
HOR. 1" = 50'
VERT.
DATE: FEB, 2016
SHEET NO.
1 OF 1

DRAWING NAME: \\PWAFILE2\Engineering\Projects\Sanitary Sewer\C455620-SS On-Call Projects FY 2014-15\Projects\CIP\SS\46-2289 Melvin_ID20980 &18447\C455620 2289 Melvin Rd.dwg
)