SHEET 5 OF 9 MATCH LINE
MATCH LINE SHEET 3 OF 9

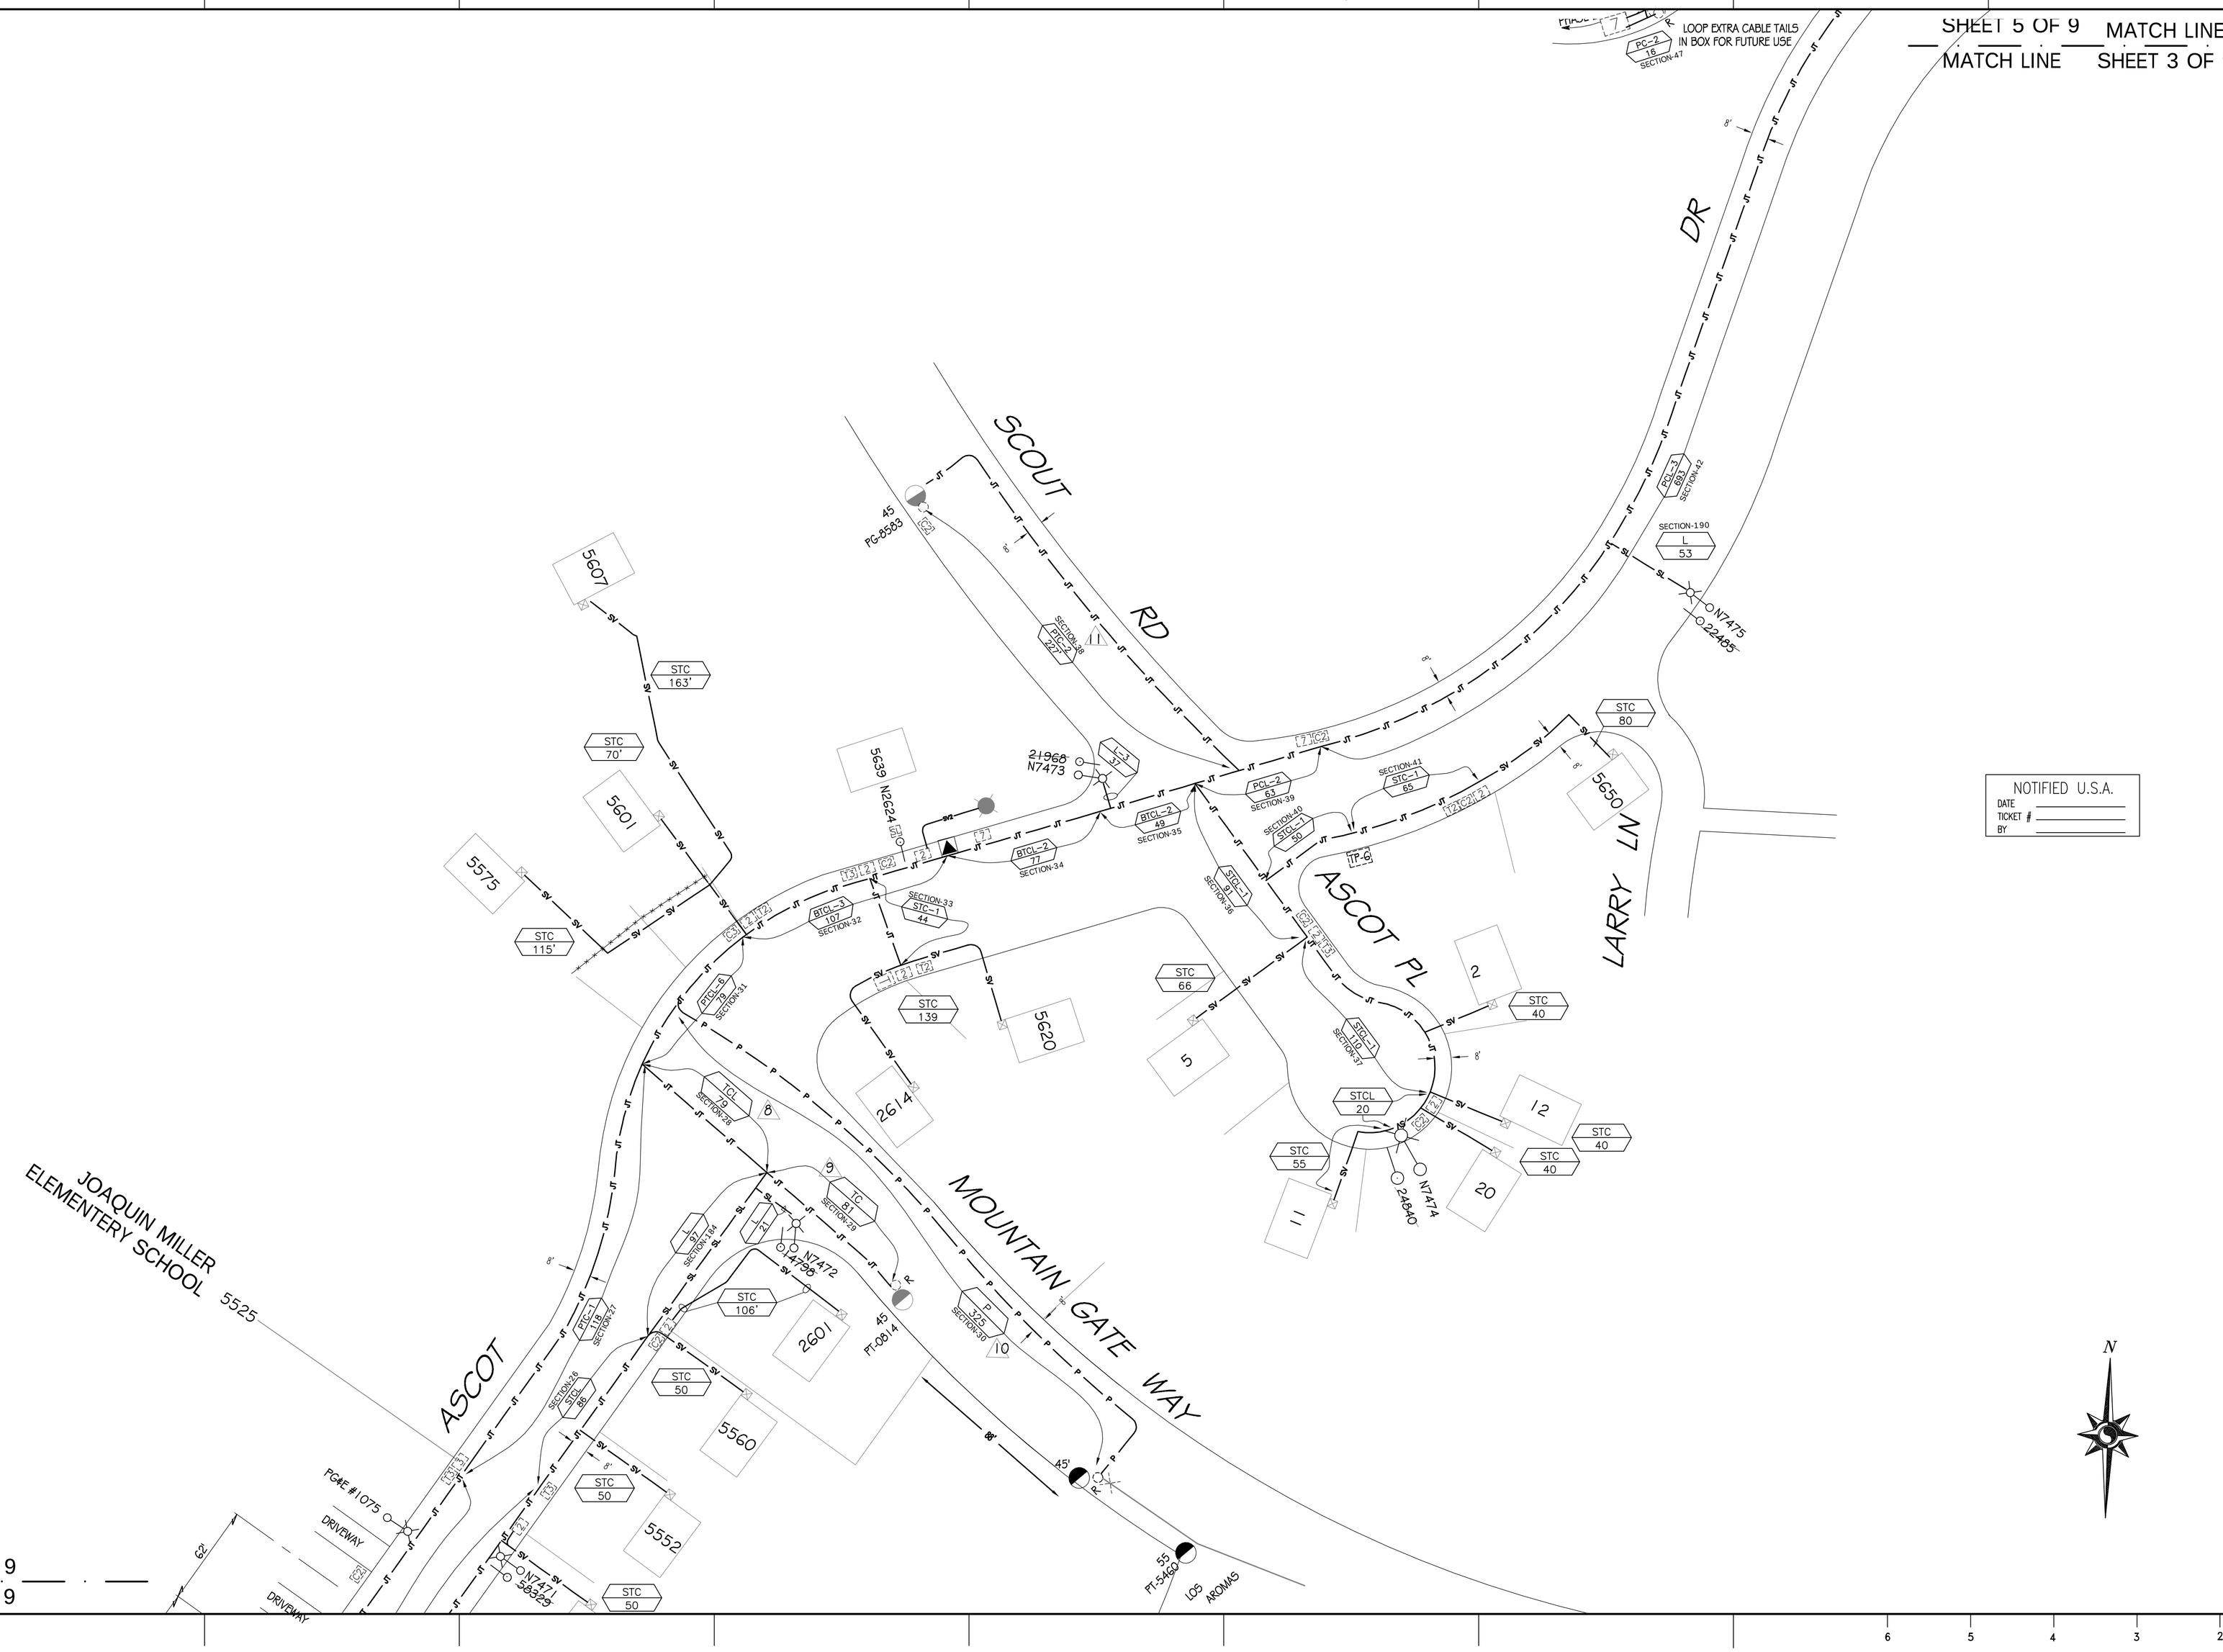

MATCH LINE SHEET 3 OF 9
MATCH LINE SHEET 2 OF 9

CO:
SD:
NOTIF.: 102004099
Other:
SHT: 3 OF 10 SHEETS
PM: 30618097 REV. 1

ENGINEERING AND PLANNING DEPT.
850 STILLWATER ROAD
W.SACRAMENTO, CA. 95605
PHONE #: 916-760-5304 FAX #: 916-760-3867
PG&E PACIFIC GAS AND ELECTRIC COMPANY

EST: Joe Gonzalez
ADE: Mike Cordova
SUPV: Alison Nelson
REP: Linda Swartz
PLNR: N/A
SCALE: 1"=40' DATE: 04/18/12

NO.	DATE	DESCRIPTION	ORDER #	DWN	CHKD	SUPV	APVD BY
8	03-22-12	ELECTRIC PRIMARY - REMOVED					
9	03-22-12	ELECTRIC PRIMARY - REMOVED					
10	03-22-12	ELECTRIC PRIMARY - ADDED					
11	03-22-12	(JT-FRONCH) MOVED TO OTHER SIDE OF STREET					

REVISIONS

PIEDMONT PINES - RULE 20A

SKYLINE DR, BURTON DR, WILTON DR
ASCOT DR-SKYLINE DR TO MOUNTAIN BLVD
OAKLAND